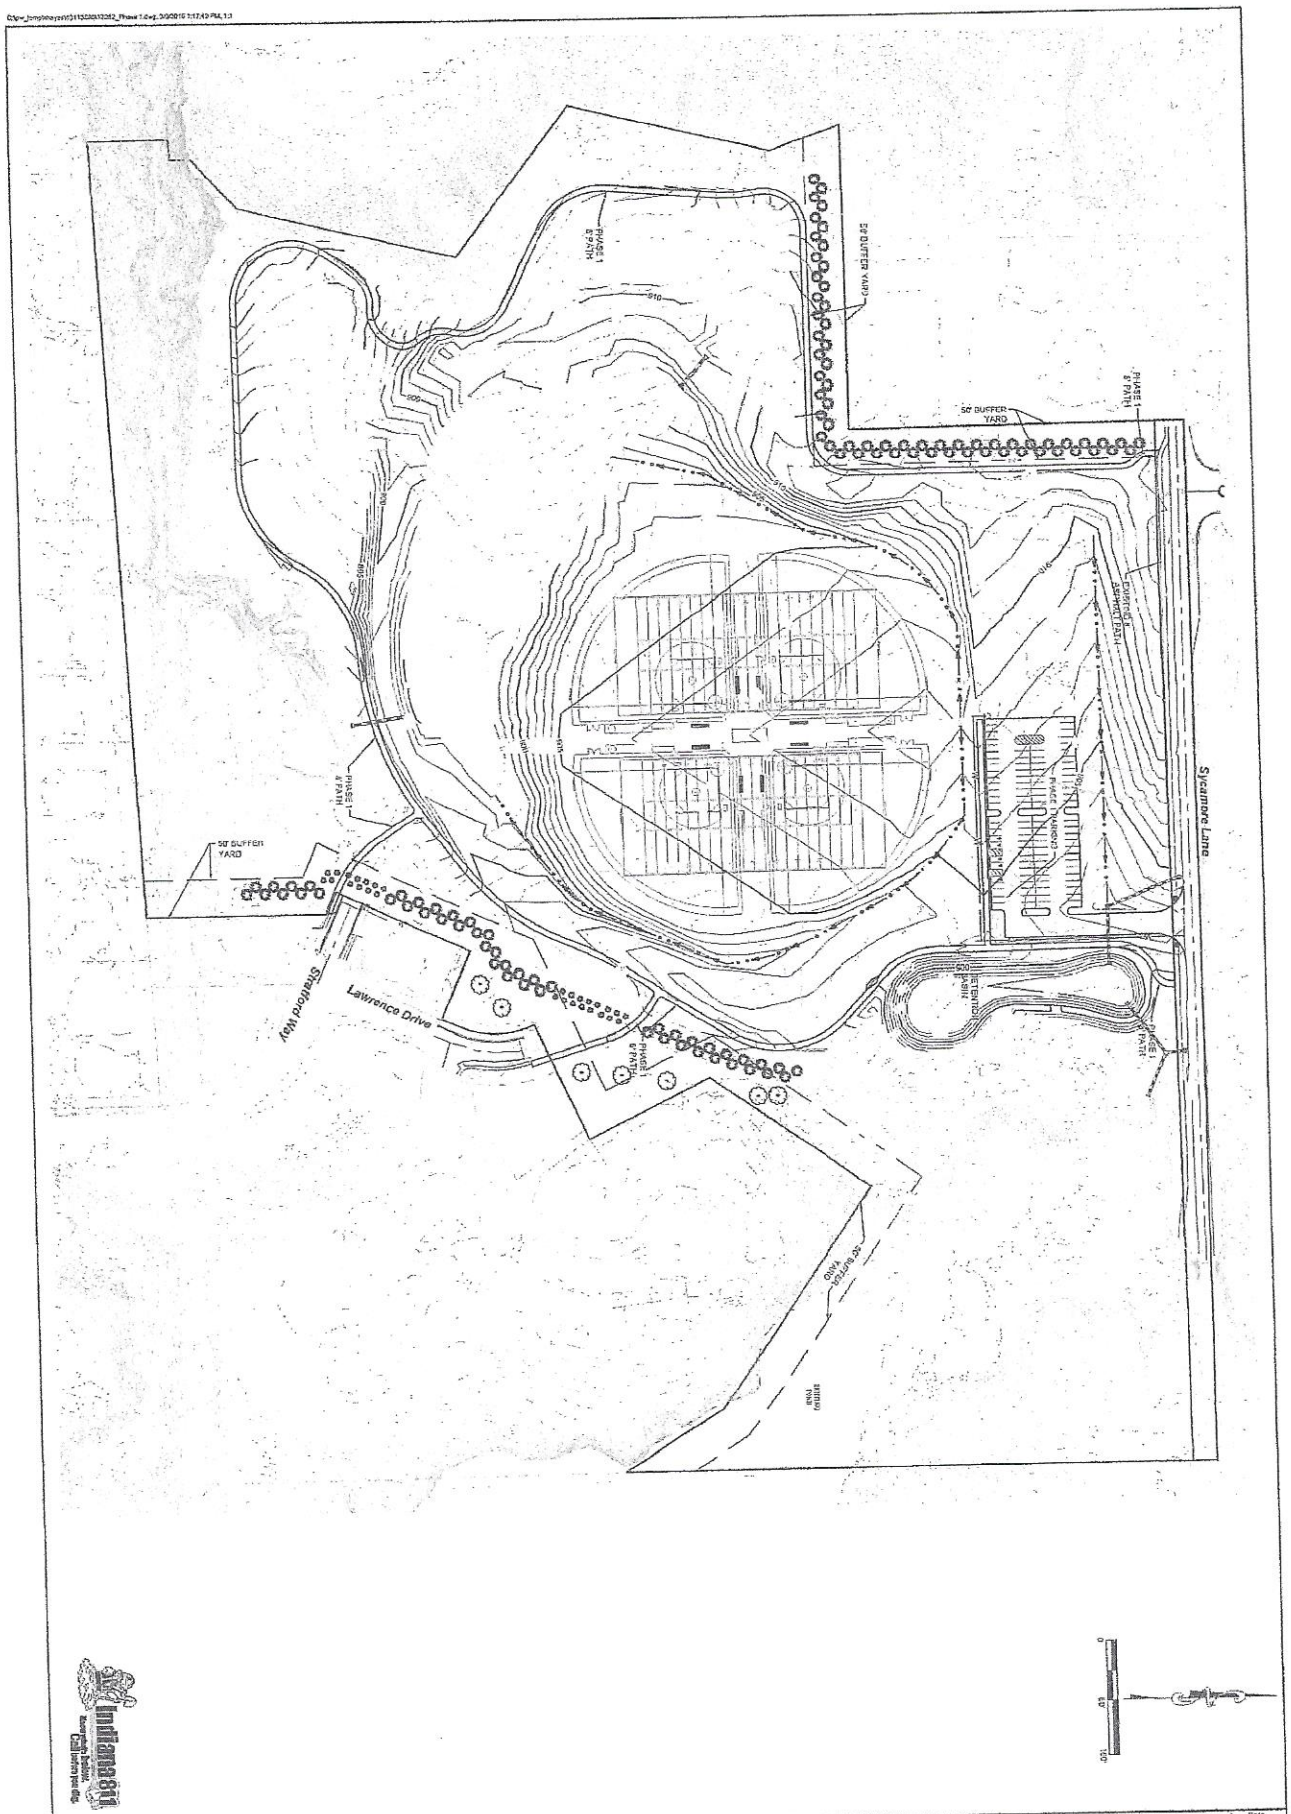

BANNING ENGINEERING
853 COLUMBIA ROAD, SUITE #101
PLAINFIELD, IN 46168
BUS: (317) 707-3700, FAX: (317) 707-3800
E-MAIL: Banning@BanningEngineering.com
WEB: www.BanningEngineering.com

PHASE 1 SITE LAYOUT
ELLIS PARK EXPANSION - PHASE 1
HENDRICKS COUNTY, CENTER TOWNSHIP
DANVILLE, INDIANA

Designed:	RJH
Drawn:	SJH
Checked:	RCF
Scale:	1" = 60'
Date:	05-11-16

Sym.	Revisions	Date

Project No: 12323
Sheet No: C102